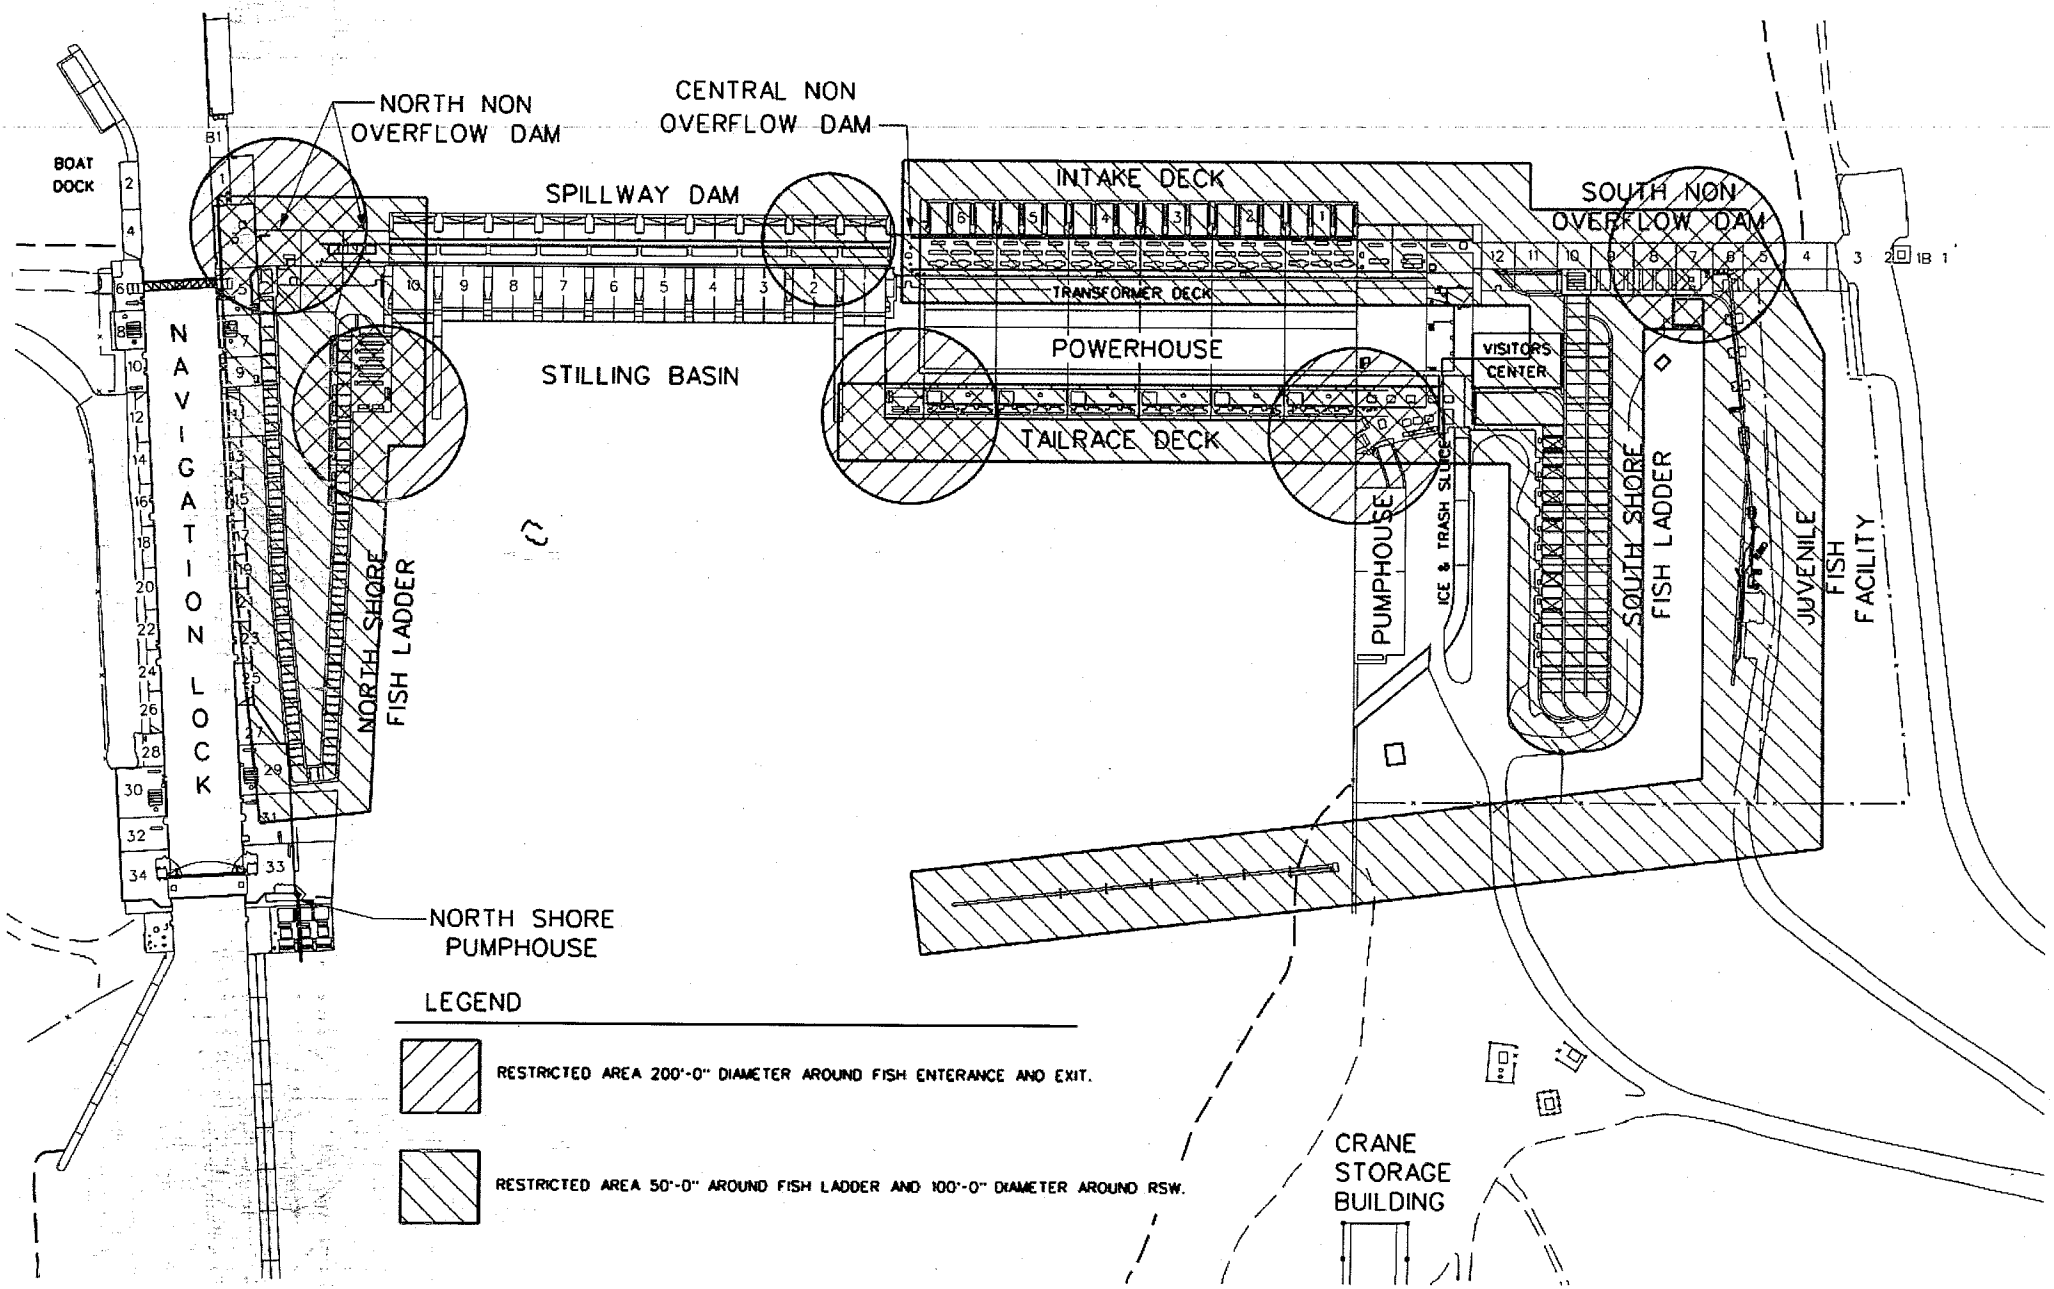
BOAT DOCK
NAVIGATION LOCK
NORTH NON OVERFLOW DAM
CENTRAL NON OVERFLOW DAM
SPILLWAY DAM
STILLING BASIN
INTAKE DECK
TRANSFORMER DECK
POWERHOUSE
TAILRACE DECK
SOUTH NON OVERFLOW DAM
VISITORS CENTER
ICE & TRASH SLUICE
PUMPHOUSE
NORTH SHORE FISH LADDER
SOUTH SHORE FISH LADDER
JUVENILE FISH FACILITY
NORTH SHORE PUMPHOUSE
CRANE STORAGE BUILDING
LEGEND
RESTRICTED AREA 200'-0" DIAMETER AROUND FISH ENTERANCE AND EXIT.
RESTRICTED AREA 50'-0" AROUND FISH LADDER AND 100'-0" DIAMETER AROUND RSW.